
Alchemy Range

SkyRange Monobloc with Hydraulic Box - Installation System Diagram

JMU series | alchemyrange.ie | Installation must be carried out by a qualified installer.

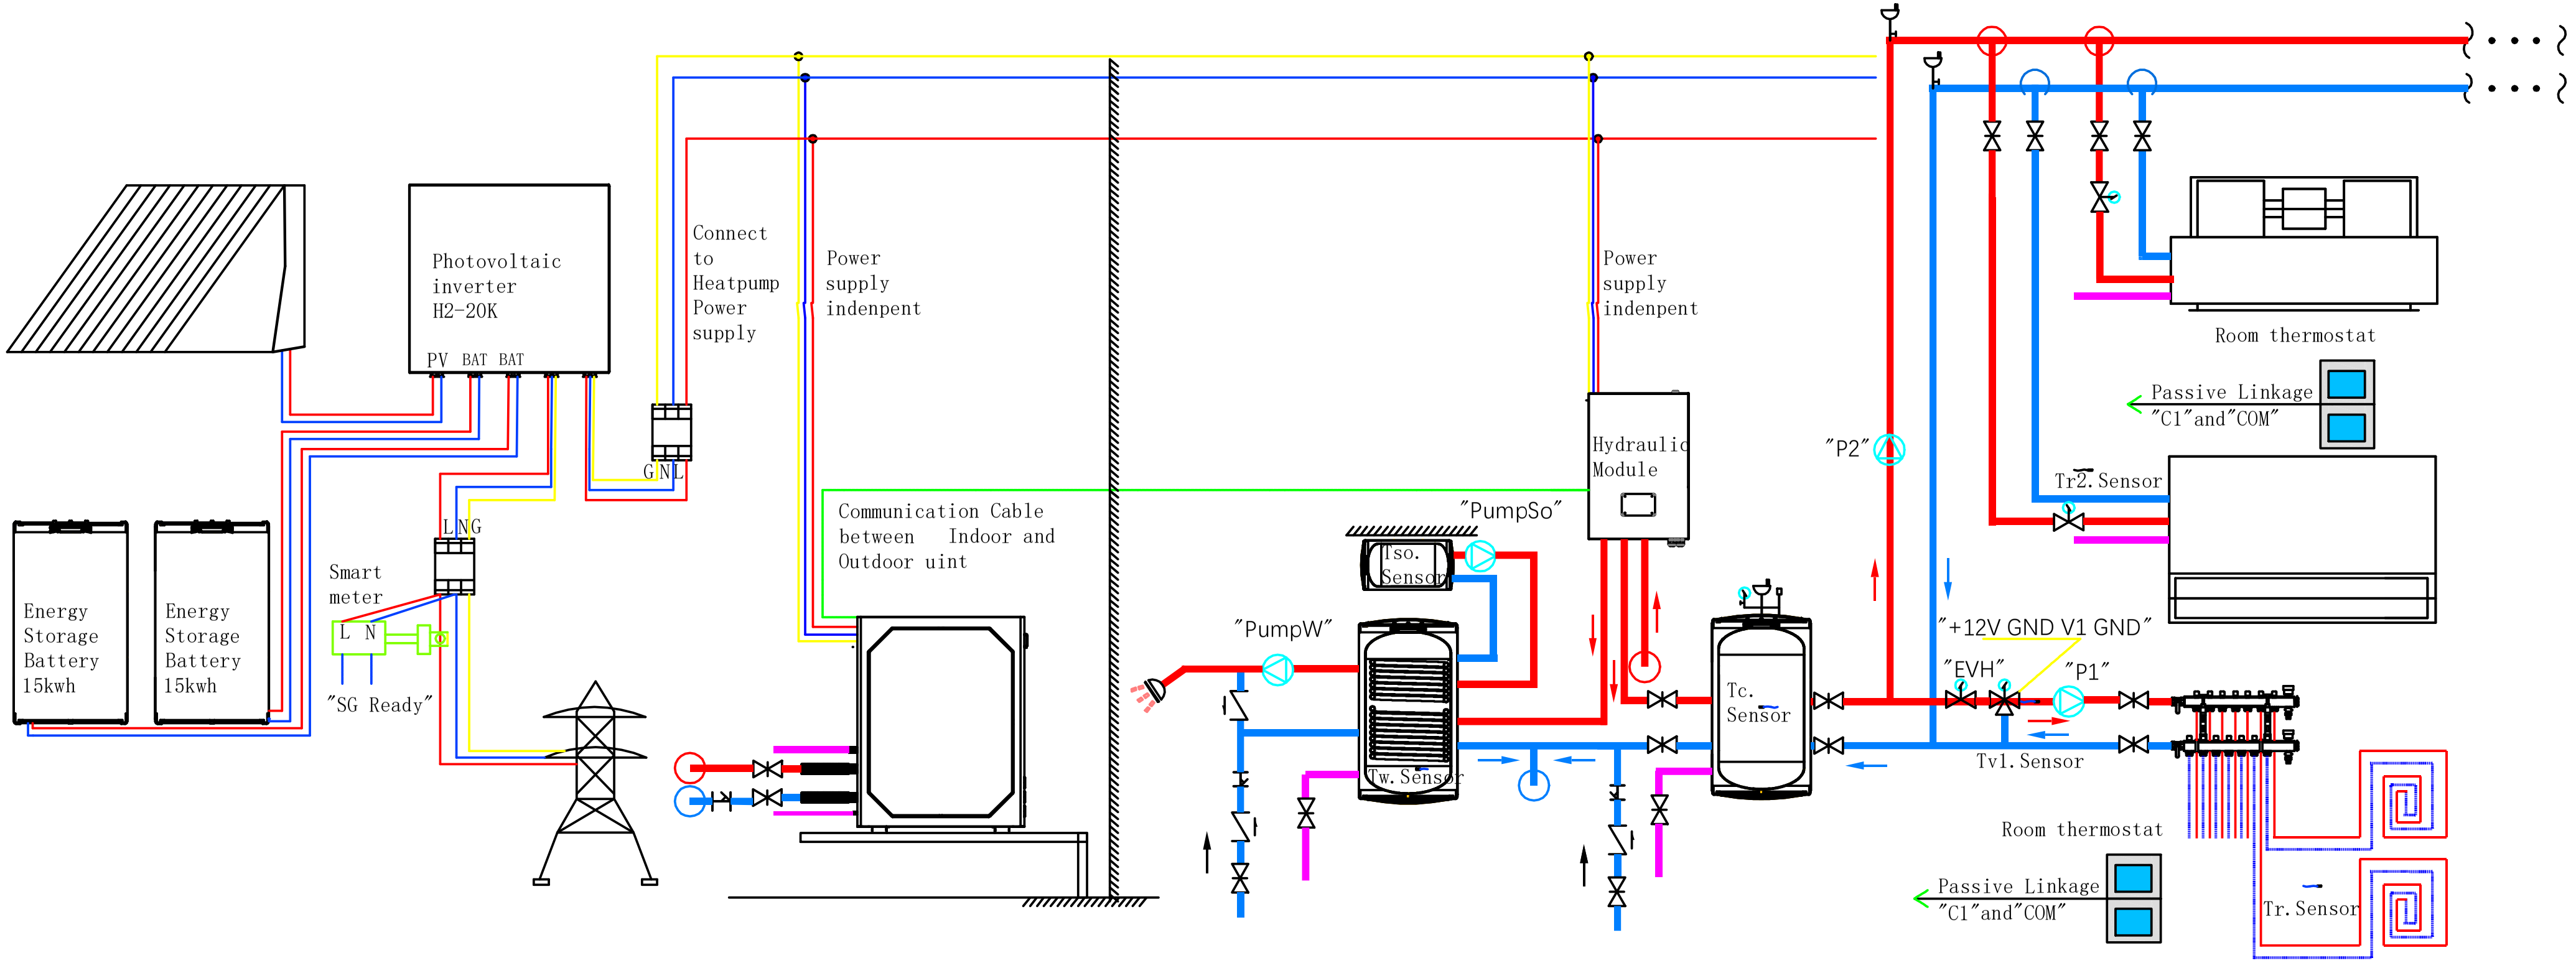

Alchemy Range - alchemyrange.ie